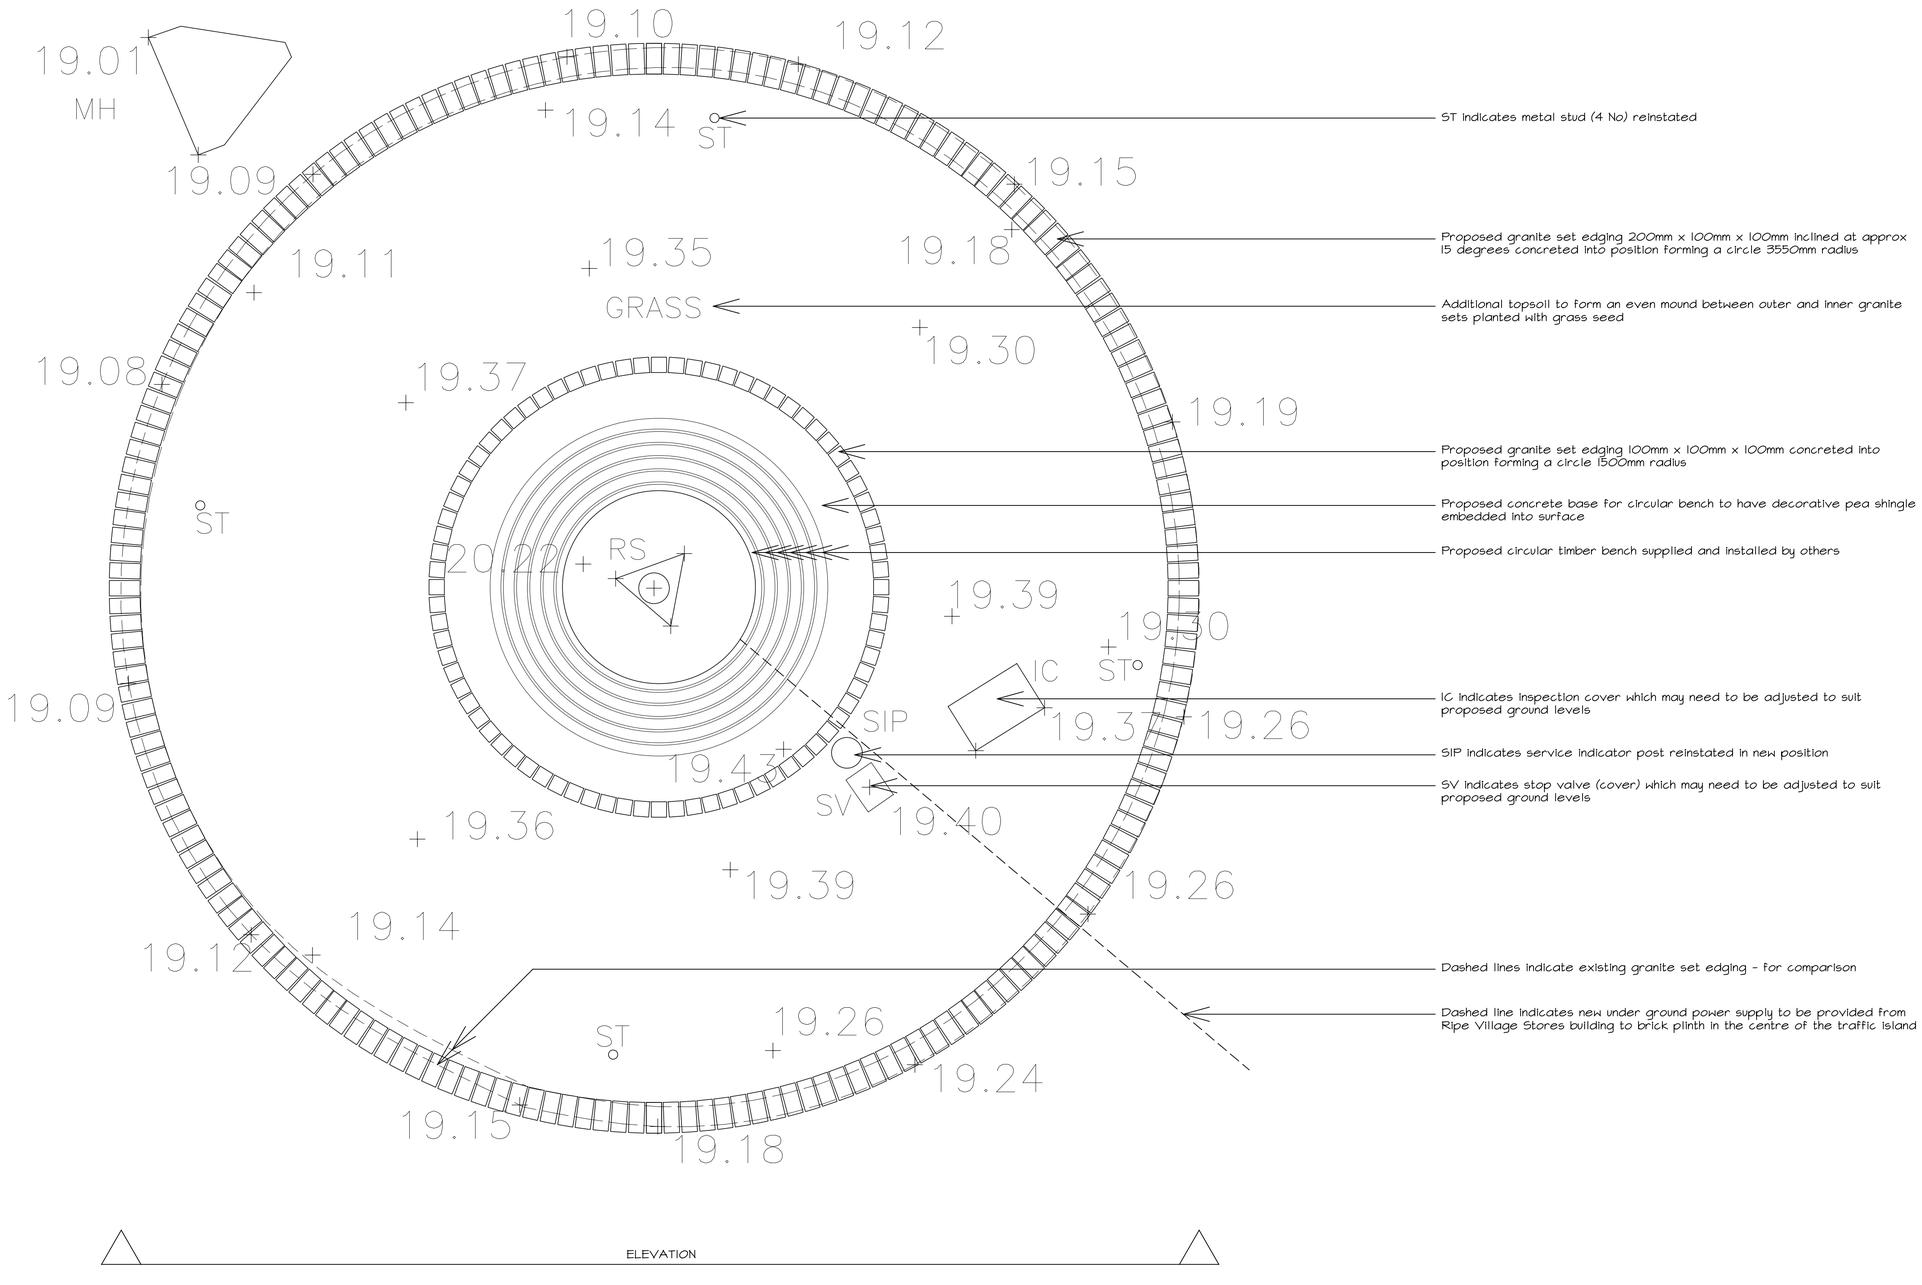

0m 1m 2m 3m 4m

THIS DRAWING IS SUFFICIENTLY ACCURATE FOR HIGHWAYS APPLICATION
THIS DRAWING IS ARRANGED ON A1 PAPER

project	Traffice Island One. Ripe.				
drawing	Proposed Plan.				
job number	2106	drawing number	/02	rev	-
scale	1-20	date	26/05/21	drawn	Steven

Dimensions must be checked on site. Use scale bar for approximate measurement. This drawing is copyright.

STEVEN
SEEAR
RIBA
ARCHITECT
CURTIS HOUSE
34 THIRD AVENUE
HOVE
EAST SUSSEX
BN3 2PD
01273 222867